


DETAIL A
ROOF FRAMING ILLUSTRATION
NTS

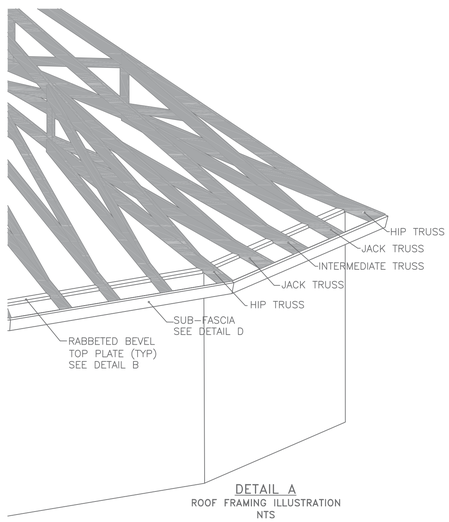


DETAIL B2
RABBETED BEVEL TOP PLATE
1600 MODEL 2X6 WALLS
SCALE: 1/2"=1'-0"
(18 REQUIRED)




SECTION C2
SCALE: 3"=1'-0"

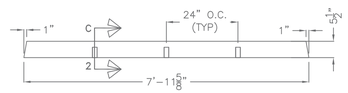


DETAIL D
1600 MODEL SUB-FASCIA
3'-9" OH
(18 REQUIRED)
SCALE: 1/2"=1'-0"

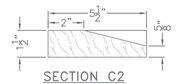


DETAIL E
SCALE: NTS

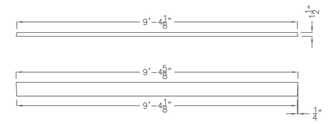


DETAIL F
CUPOLA RAFTER
1600 MODEL (18 REQUIRED)
SCALE: 1/2"=1'-0"

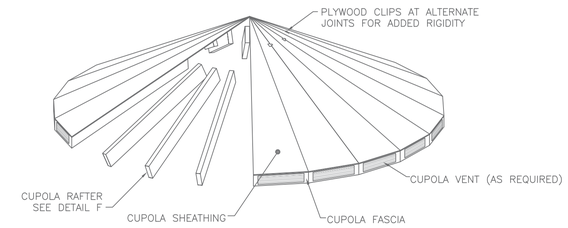


SECTION G2
UNVENTED RING & COLLAR CROSS
SECTION
(800-2500 MODELS)
SCALE: 1=1'-0"
NOTE: TENSION COLLAR TO BE SEATED
ON KING POST AS LOW AS POSSIBLE.

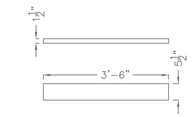


SECTION H
TENSION COLLAR AND COMPRESSION RING
(1600 MODEL FOR 1'-9" OR 3'-9" ROOF
TRUSS OVERHANG)
SCALE: 1-1/2"=1'-0"

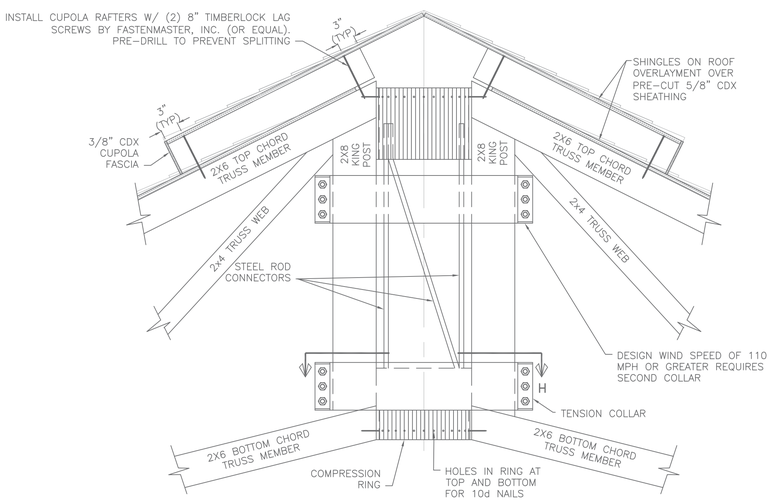


SECTION I
SCALE: 6"=1'-0"

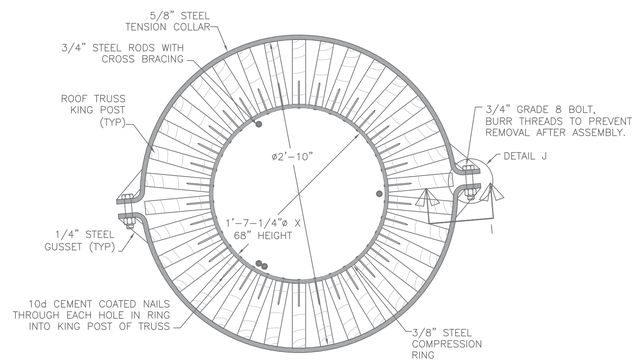


DETAIL J
TENSION COLLAR GUSSET
SCALE: 6"=1'-0"

DRAWING TITLE:
ROOF FRAMING DETAILS
1600 MODEL 3'-9" OVERHANG SECOND COLLAR
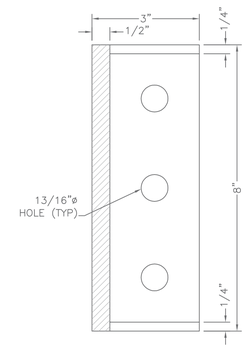
| | |
|---|---|
| SCALE: AS NOTED | DRAWN BY: STAFF |
| DATE: 12/14/09 | REVISION DATE: -- -- |
| FILE LOCATION: K/GENS 2009/PAGE 7/1600 ROOF FRAMING DETAILS | SHEET NO: 7 |

deltec HOMES

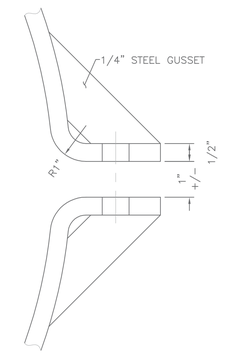MUNICIPALITIES, LOCAL BUILDING CODES BEFORE ORDERING. NOTE: WHEN APPLICABLE, DIMENSIONS MAY VARY, CLEARANCES, & STRUCTURAL CODES TO INCLUDE WINDPOWER, CONTROLS, PANELS, ETC. DETECT & THE AUTHOR OF THIS PLAN, TRUSS PLANS AND SPECIFICATIONS ARE THE SOLE AND EXCLUSIVE PROPERTY OF DELTEC, OWNER, & MAY NOT BE USED OR REPRODUCED IN WHOLE OR IN PART WITHOUT THE WRITTEN CONSENT OF DELTEC. THE PLAN, TRUSS PLANS AND SPECIFICATIONS ARE TO BE USED ONLY FOR THE PROJECT AND LOCATION FOR WHICH THEY WERE PREPARED AND PURCHASED FROM DELTEC. ANY OTHER USE OR REPRODUCTION WITHOUT WRITTEN CONSENT OF DELTEC IS PROHIBITED. RETURN OF TRUSS PLANS AND ANY REPRODUCTIONS SHALL BE MADE UPON REQUEST. ANY INTERIOR LAYOUT DIMENSIONS ARE FOR REFERENCE ONLY AND ARE TO BE FINALLY DETERMINED BY MATERIALS SUPPLIED AND ATTESTED BY OTHERS. COPYRIGHT DELTEC HOMES, INC. 2009